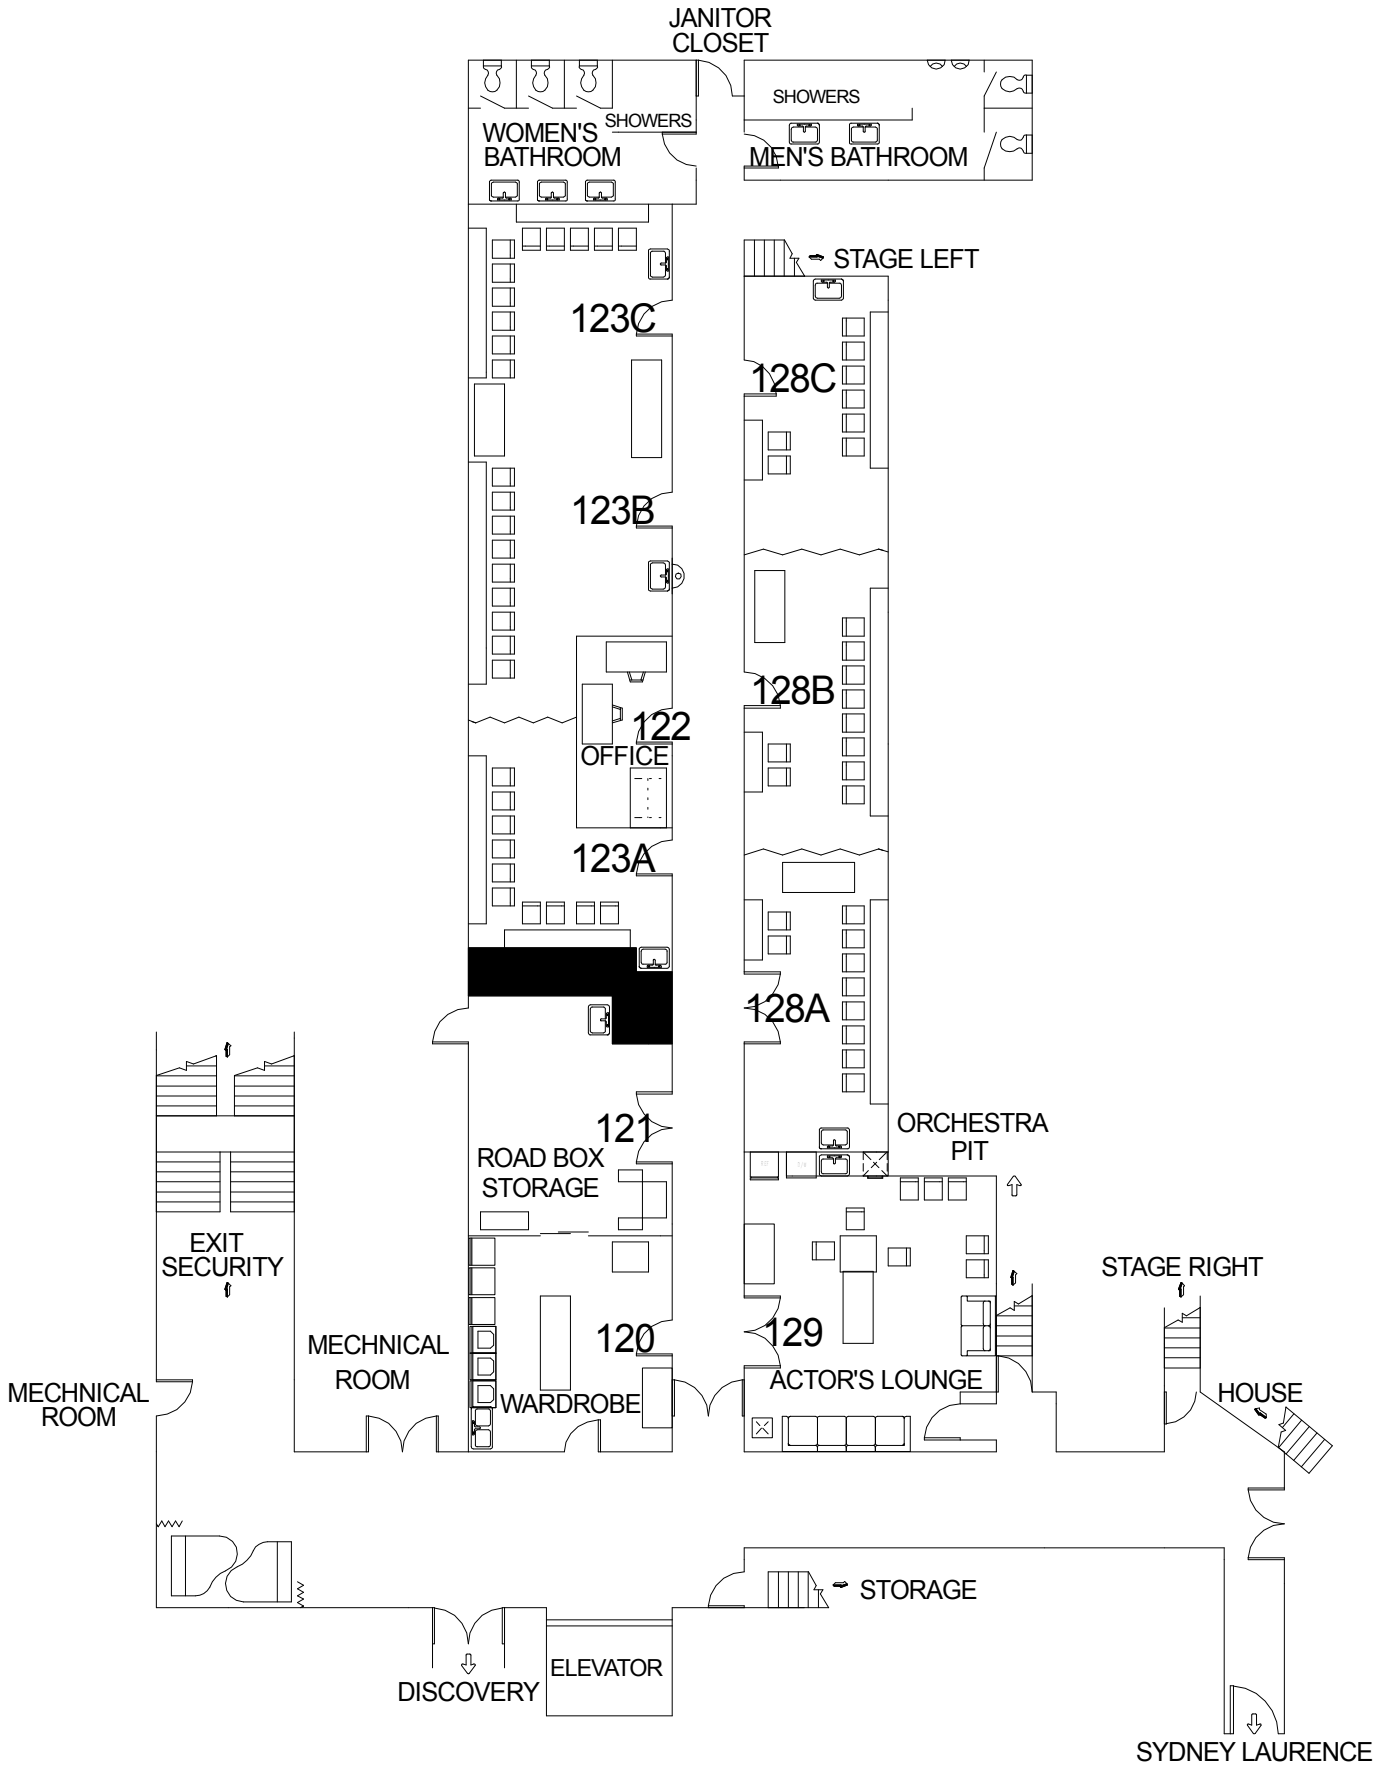ATWOOD DRESSING ROOMS
BASEMENT LEVEL